
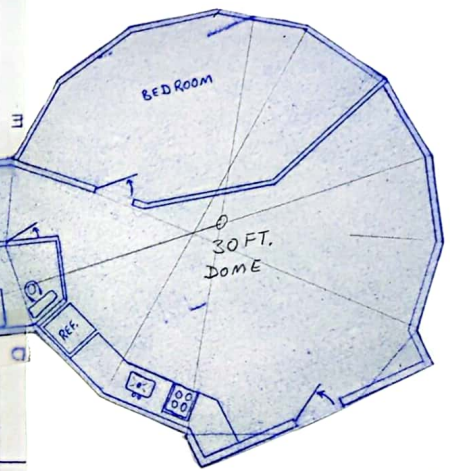
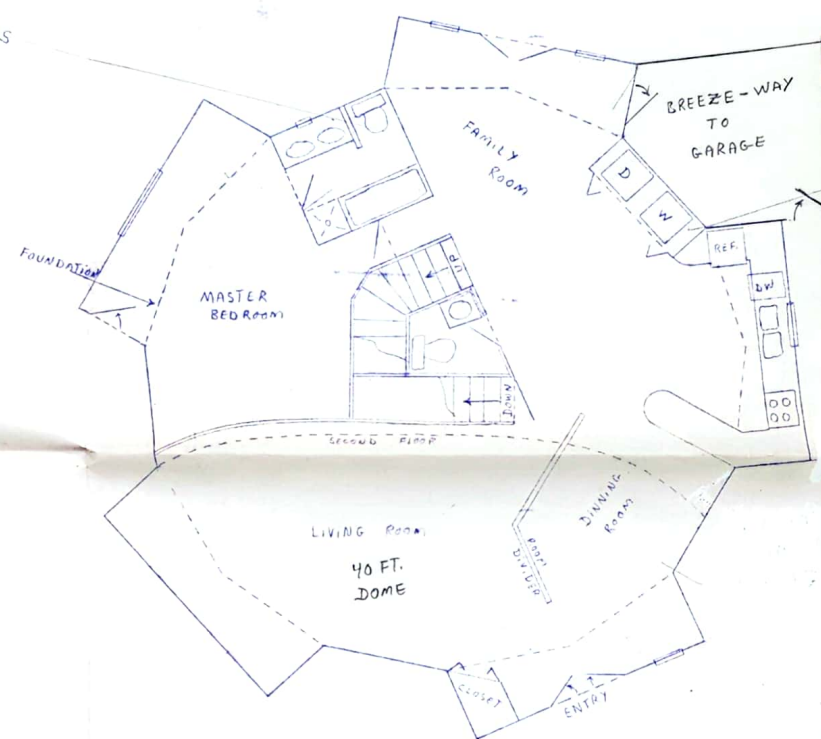


REVISION	DATE	BY	YTIROHTUA	VER
1				

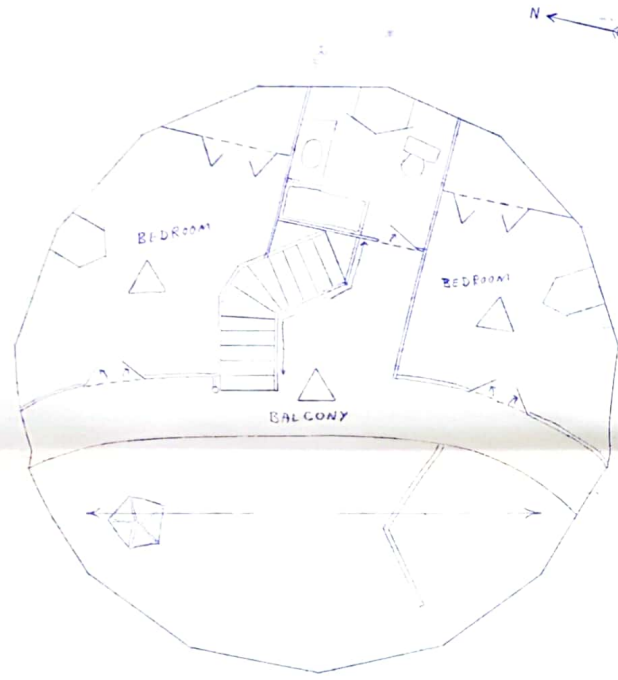

DATE	BY	YTIROHTUA	VER
1			

0 5 10
1" = 5'

REF SPEC NO	DATE

REAR PORCH FLOOR TO HED WORK
 PROBLEM - OUR BED FLOORING
 RUN RPT
 REAR PORCH FLOOR TO HED WORK
 AFTER INITIAL TRAVERSE JUNE 3/88, JUNE 6/88, JUNE 7/88
 USING PLAN 1, 2, 3, 4, 5, 6, 7
 ATTEMPT TO DETERMINE LIMIT OF 3 LOTS IN QUESTION

57
 2203-058 } BOLLH
 2203-060 }

481,492 } BOLLH
 2224-493 } STATE
 2224-494 } Revised

✓ D 12596 STATE N/L


✓ D-17545 N/L
 ✓ D-18826 N/L

837

RCRD PLAN 837

NOTE ON D-4423 sheet 15 of 23
 PEL 109 - CLARISSA DUDALKER
 TAKE O CHANGE R.O.W. to
 CA. R.O.W.

NOTE ON SAME SHEET 16
 "ACCESS GRANTED"

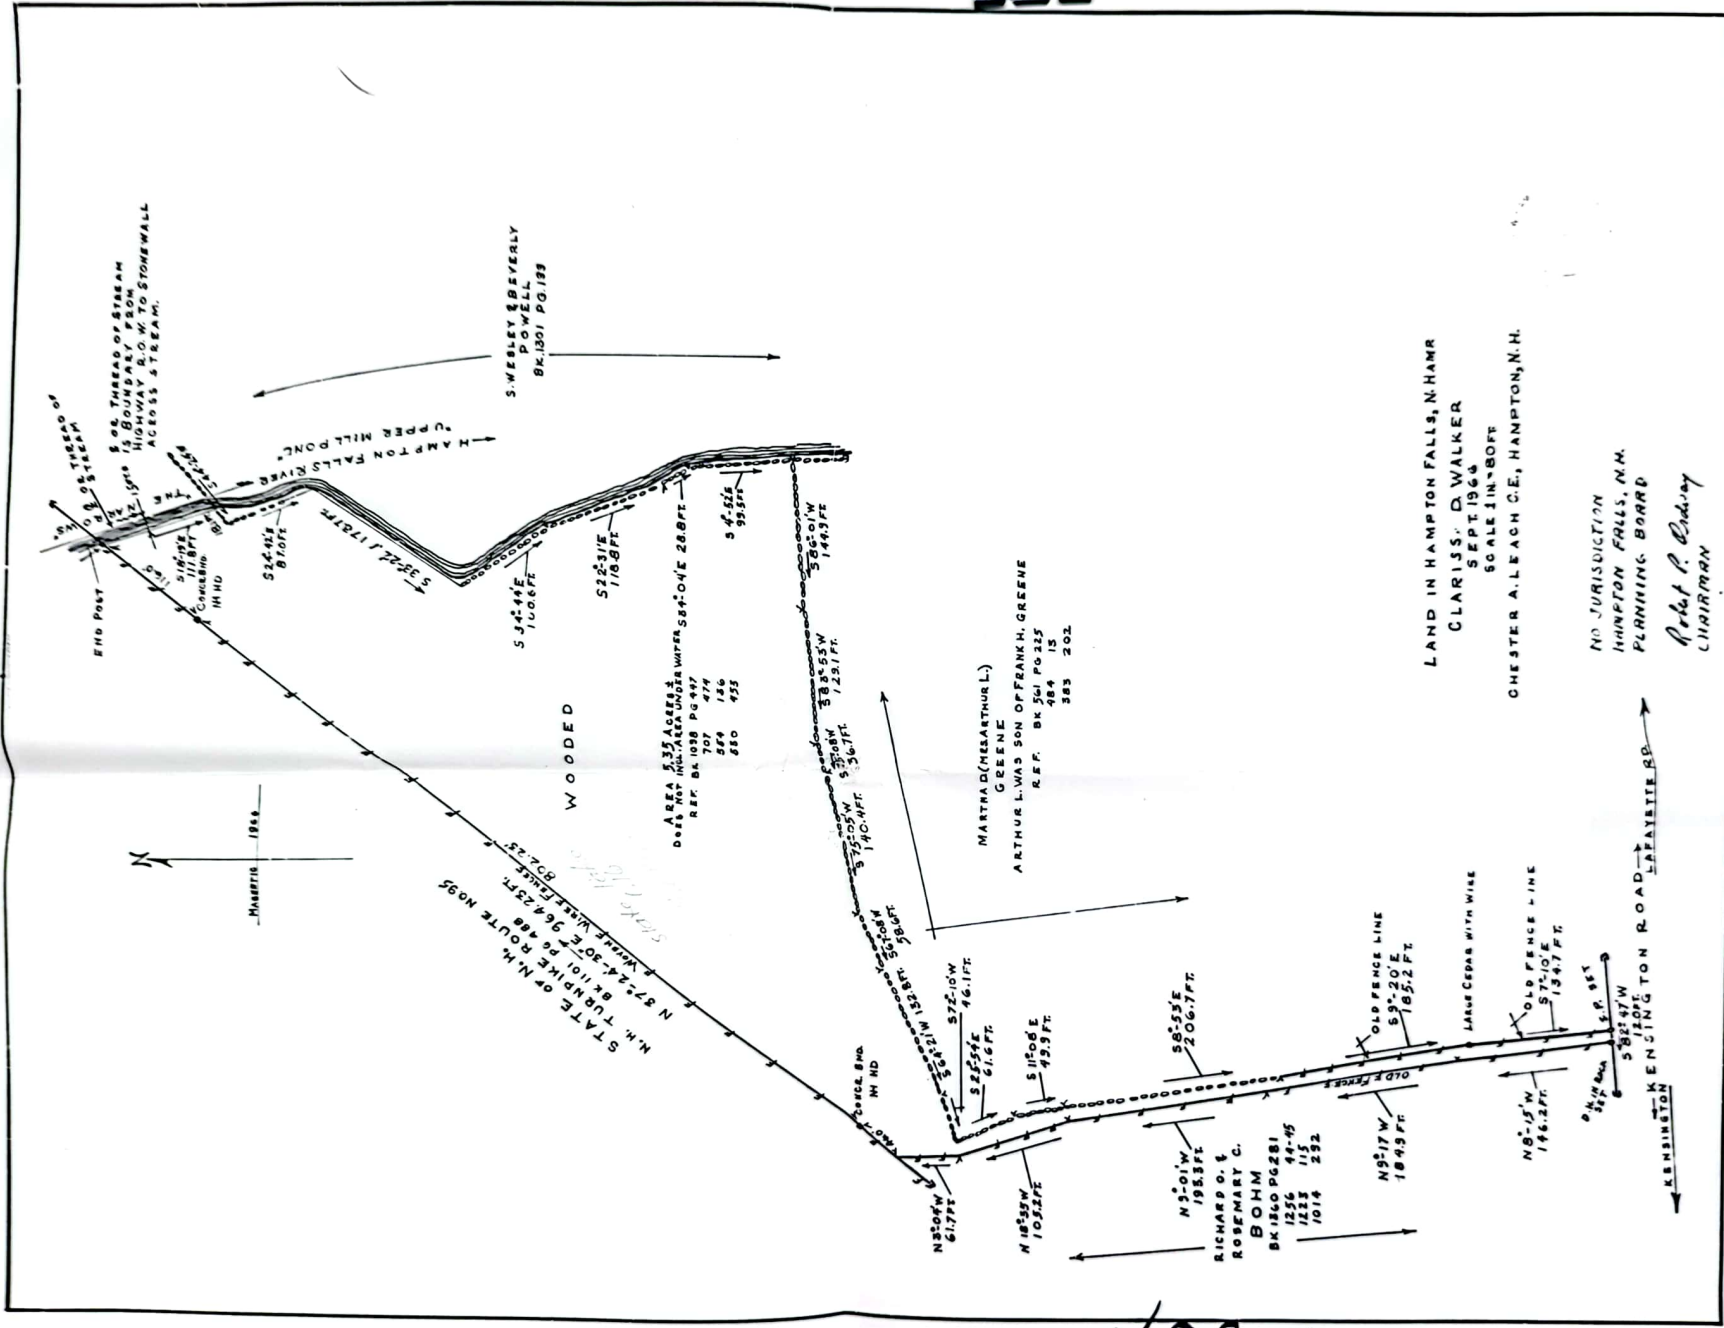

LAND IN HAMPTON FALLS, N.H.
CLARISSA D. WALKER
SEPT 1964
SCALE 1 IN = 80 FT
CHESTER A. LEACH C.E., HAMPTON, N.H.

NO JURISDICTION
HAMPTON FALLS, N.H.
PLANNING BOARD
Robert P. Edging
CHAIRMAN



Drawer VII #837

#837

APPROVAL FOR CONSTRUCTION

N.H. DEPARTMENT OF ENVIRONMENTAL SERVICES
WATER SUPPLY & POLLUTION CONTROL DIVISION
P.O. BOX 95, 6 HAZEN DRIVE, CONCORD, NH 03301

THE PLANS AND SPECIFICATIONS FOR SEWAGE OR WASTE DISPOSAL SYSTEM SUBMITTED FOR:

OWNER:

ROY DAVEY
58 TRASK STREET
BEVERLY, MA 01915

APPROVAL NO.

171959

Lot Numbers:
Subd. Appl. No.:
Subd. Name:

COPY OF PLAN & APPROVAL SENT TO: Type of System: 00000003BR
000450GPD

STEVE SICARD
46 DRINKWATER ROAD
HAMPTON FALLS, NH 03844

Town/City Location:

HAMPTON FALLS

Street Location:

71 KENSINGTON ROAD

BY APPLICANT: PERMIT NO. 0000000348

STOCKTON SERVICES
PO BOX 1306
HAMPTON, NH, 03842

Subsurface waste disposal systems must be operated and maintained in a manner so as to prevent nuisance or health hazard due to system failure.
(RSA 149-E:3-b)

It is unlawful to discharge any hazardous chemicals or substances into subsurface waste disposal systems. Included are paints, thinners, gasoline and chlorinated hydrocarbon solvents such as TCE, sometimes used to clean failed septic systems and auto parts. (WS 410:05)

ADVISE YOUR CONTRACTOR OF REQUIRED CHANGES
IN PLANS AS INDICATED BY BELOW CONDITIONS

SYSTEM APPROVED FOR THREE BEDROOMS ONLY

Approved this date: 03/30/89

By: ANN KNIGHT

N.H. Water Supply & Pollution Control
Division Staff

REVISED 2/87

W0048228

(OVER)



107

APPLICANT: (ANNE W. BIALOBREZSKI)
PO BOX 1306
HAMPTON, N.H. 03842
DESIGNER PERMIT #348
DATE: 3/8/89
APPROVAL:

OWNER: ROY DAVEY
58 TRASK ST
BEVERLY, MA. 01915

LOCUS: 71 KENSINGTON ROAD (ROUTE 84)
HAMPTON FALLS, NH

PLAN OF PROPOSED
SEPTIC SYSTEM

AREA REQUIRED: 617 50 FT. (772.50 FT) (TOWN)
PROPOSED SYSTEM: 25 x 31 50 FT. AREA PROVIDED FOR 775

